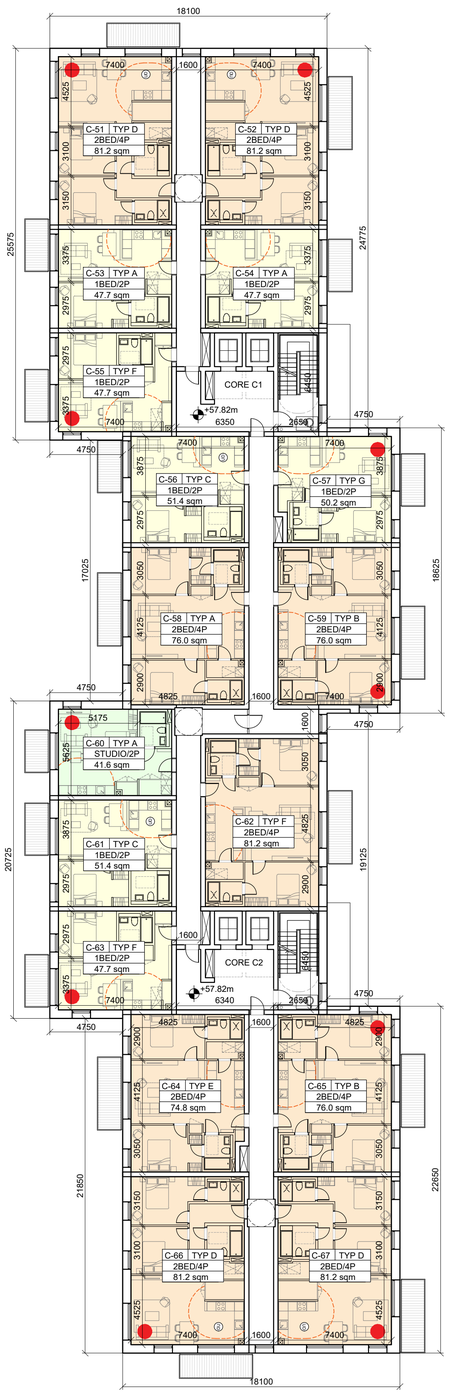

01 PROPOSED THIRD FLOOR PLAN (BLOCK C)
1:200@A1

02 PROPOSED FOURTH FLOOR PLAN (BLOCK C)
1:200@A1

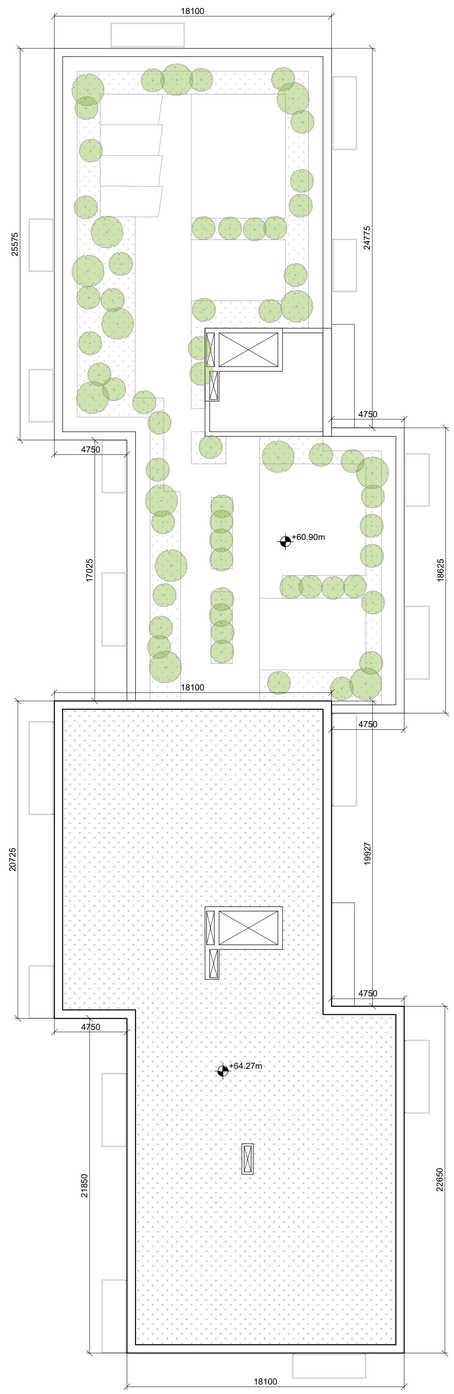

03 PROPOSED ROOF PLAN (BLOCK C)
1:200@A1

LEGEND

1 / PP-01 — DRAWING NUMBER / SHEET REFERENCE

+00.00m — SPOT ELEVATION

FFL — FINISH FLOOR LEVEL

DUAL ASPECT APARTMENT

STUDIO

1 BED APARTMENT

2 BED APARTMENT

3 BED APARTMENT

RESIDENTS AMENITY AREA

ART&CULTURE SPACE

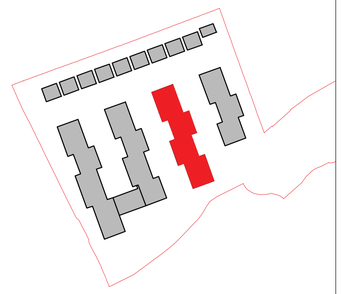

KEY PLAN

- FOR DETAILS OF EXTERNAL WORKS REFER TO XXX
- FOR DETAILS OF LANDSCAPING REFER TO XXX
- FOR DETAILS OF EXTERNAL FINISHES AND MATERIALS REFER TO XXX
- FOR DETAILS OF EXTERNAL LIGHTING REFER TO XXX
- FOR DETAILS OF DRAINAGE REFER TO ENGINEER'S DRAINAGE DRAWING

PLANNING STAGE

Notes :

- ALL LEVELS (IN METERS) RELATE TO ORDONANCE DATUM.
- DIMENSIONS IN MILLIMETERS. FIGURED DIMENSIONS ONLY TO BE USED. DO NOT SCALE FROM DRAWING.
- ALL DIMENSIONS TO BE CHECKED ON SITE WITH THE ARCHITECT TO BE NOTIFIED OF ANY DISCREPANCIES.
- DRAWINGS FOR PLANNING PURPOSES ONLY. NOT TO BE USED FOR CONSTRUCTION.
- ALL WORK TO BE CARRIED OUT IN ACCORDANCE WITH THE CURRENT BUILDING REGULATION.
- THIS DRAWING IS TO BE READ IN CONJUNCTION WITH THE RELEVANT STRUCTURAL ENGINEERS AND M&E ENGINEERS DRAWING AND SPECIFICATIONS.

Revision	Date	Description

Drawing Title : PROPOSED FLOOR PLANS (BLOCK C)		Rev.: -	Drawing No.: PP-305
Date : 05.09.2024	Scale : 1:200@A1	Drawn by : FS	Checked by : ML
Project Title : FORTFIELD ROAD, TERENURE, D6W			Job No. : 2202

URBAN – AGENCY
29-31 William Street South, D02 EF22 Ireland
T: 01 672 5907
E: dublin@urban-agency.com

THIS DRAWING IS COPYRIGHT. DO NOT SCALE. USE FIGURED DIMENSIONS ONLY.