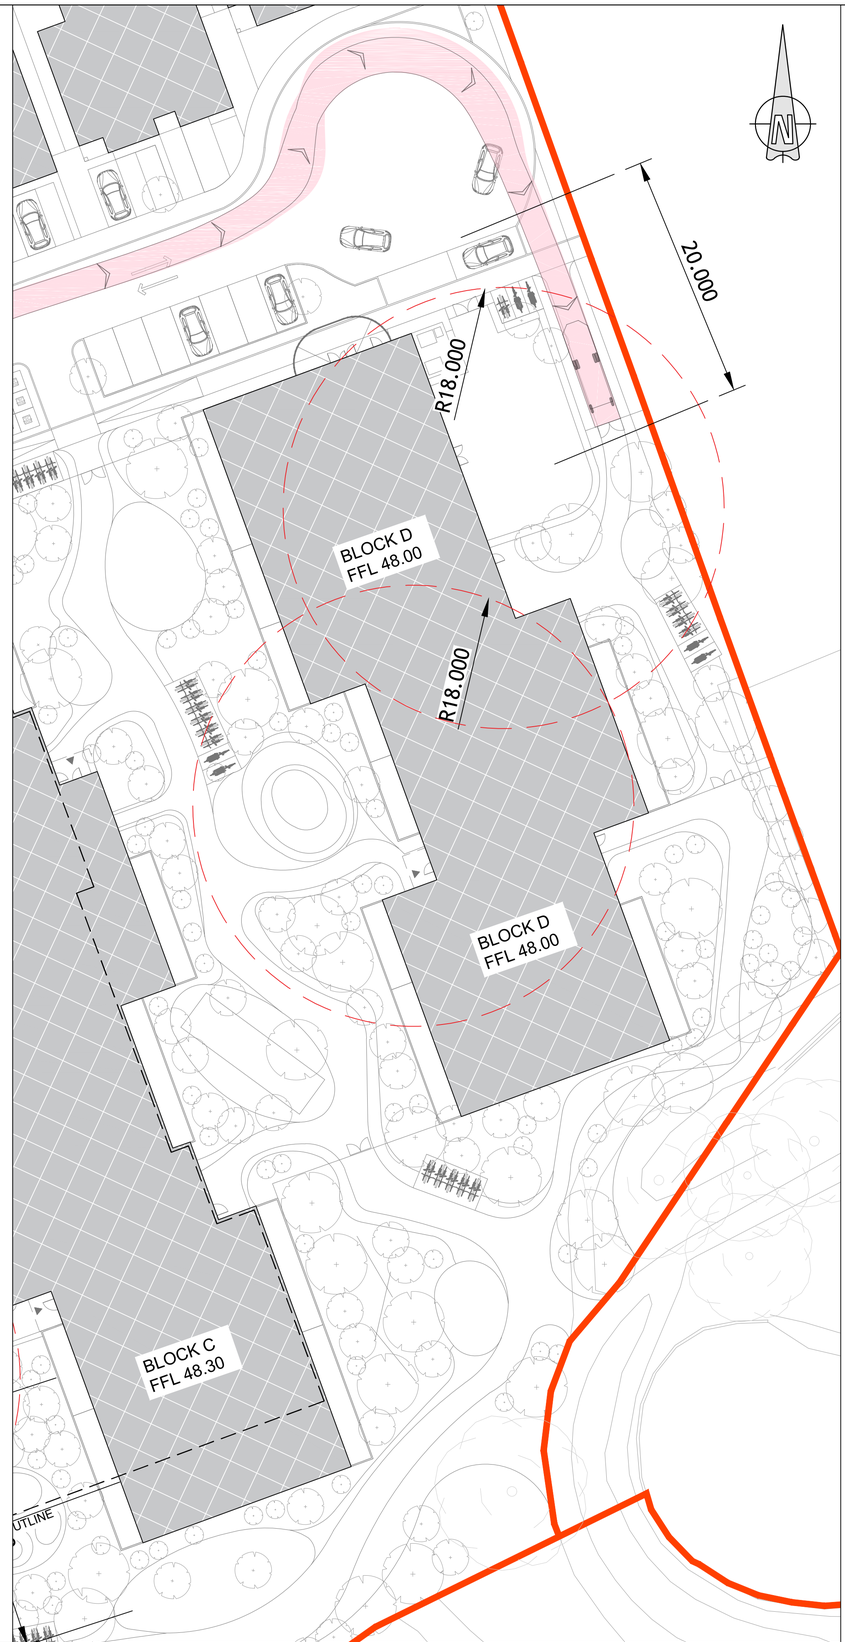

AUTOTRACK LEGEND

VEHICLE MOVING FORWARD

VEHICLE IN REVERSE

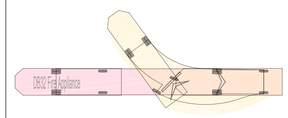

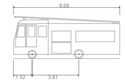

DB32 Fire Appliance	
Overall Length	8.680m
Overall Width	2.180m
Overall Body Height	3.452m
Min Body Ground Clearance	0.337m
Max Track Width	2.121m
Lock-to-lock time	6.09s
Curb to Curb Turning Radius	7.910m

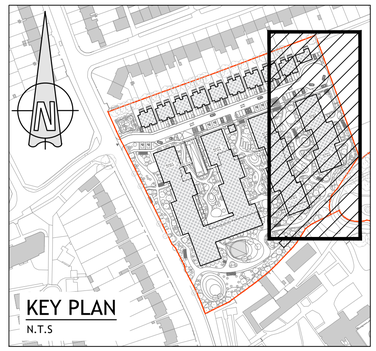

KEY PLAN

N.T.S

Tailte Éireann Licence No. CYAL50378050
© Tailte Éireann - Surveying.

© PUNCH Consulting Engineers
This drawing and any design hereon is the copyright of the Consultants and must not be reproduced without their written consent.
All drawings remain the property of the Consultants.
Figured dimension only to be taken from this drawing.
Consultants to be informed immediately of any discrepancies before work proceeds.
COLOUR DRAWING

BUILDING INFORMATION MODELLING (BIM)
I.S. EN ISO 19650-2:2018
NSAI Certified

Rev	Amendment	By	Date
C01	STAGE 3 LRD SUBMISSION	DAP	2024-08-02
C02	STAGE 3 LRD SUBMISSION	DAP	2024-12-06

Client:
1 Celbridge West Land Limited

PUNCH consulting engineers
Dublin | Limerick | Cork | Galway | Glasgow
Carnegie House Library Road,
Dun Laoghaire, Co. Dublin, A96 C7W7
t +353 1 271 2200 | w punchconsulting.com

Project: FORTFIELD ROAD, TERENURE, DUBLIN 6W

Title: VEHICLE SWEPT PATH - FIRE TENDER - SHEET 3

Drawn:	Date drawn:	Technician Check:	Engineer Check:	Approved:
D. PERYSINAKI	FEBRUARY 2024	PJ.MULCAHY	D. MORETON	P. CASEY

Project No:	Model Ref:	Drawing Status:
222102	222102-PUNCH-XX-XX-M2-C-0600-0604	A0

Scale @ A1:	Document No:	Revision No:
1:250	222102-PUNCH-XX-XX-DR-C-0604	C02